email: info@AngleDetailing.com

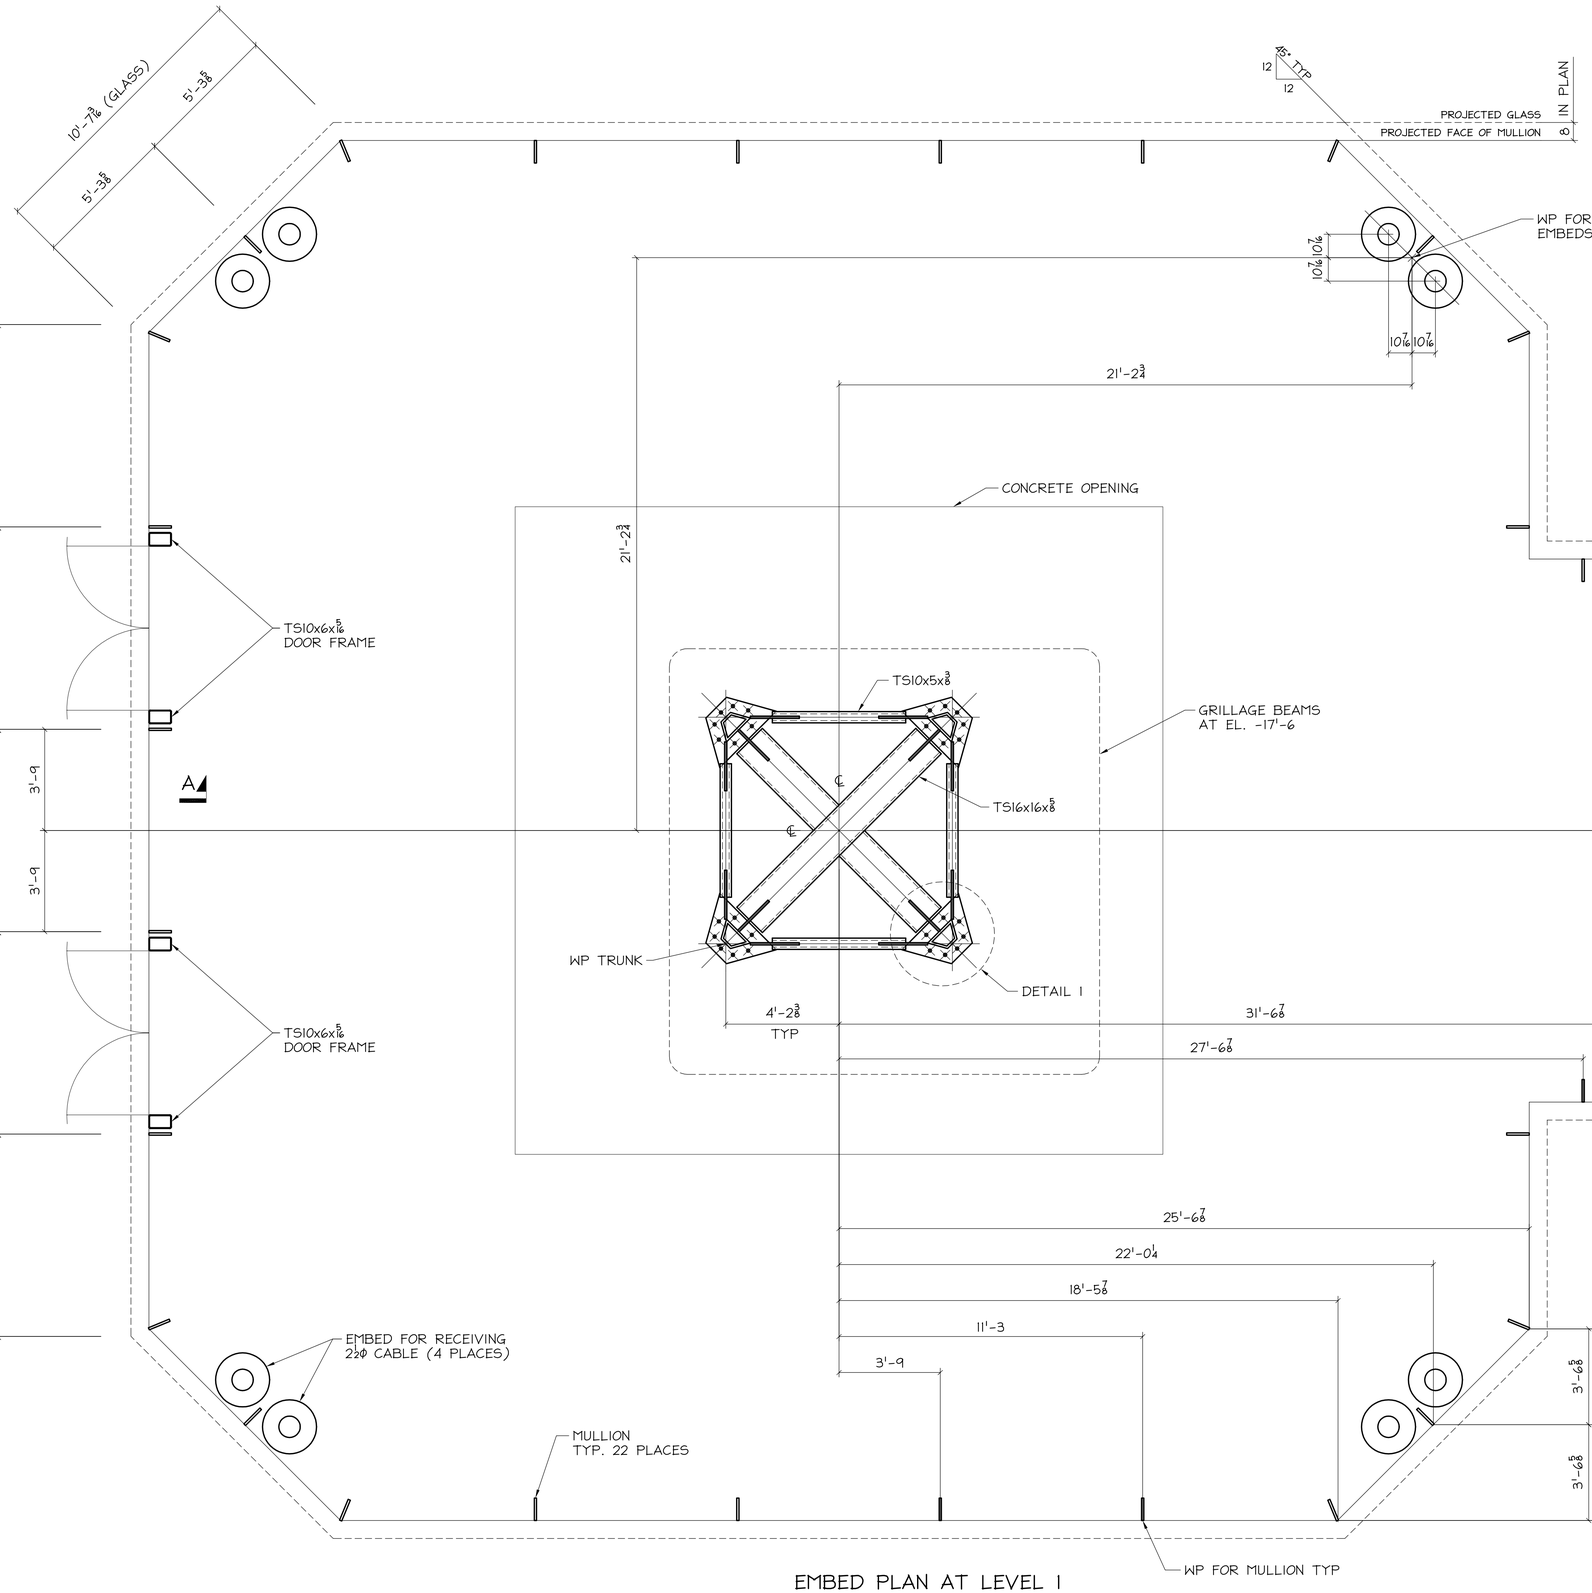

EMBED PLAN AT LEVEL 1

ELEVATION 0'-0

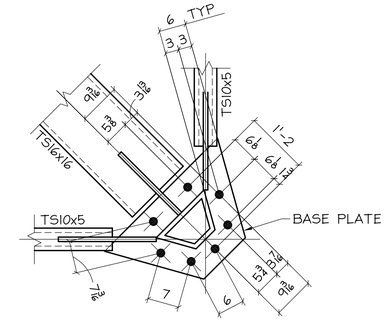

DETAIL 1

TRUNK BASE ℄ (SCALE x2)
2"Ø HOLE SIZE

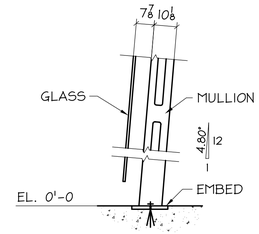

SECTION A

TYP ALL SIDES

NOTES:
1) ALL DIMENSIONS ARE NOMINAL
2) ALL DIMESNIONS SYMETRICAL

VERIFICATION OF DIMENSIONS, DETAILS, AND ETC. ARE REQUESTED WHERE INDICATED. IF EACH VERIFICATION IS NOT NOTED OTHERWISE, IT WILL BE ASSUMED TO BE CORRECT AS SHOWN

REV	DATE	BY	DESCRIPTION	DWG STATUS	DATE
				FOR FABRICATION	
				FOR FABRICATION	
				FOR PURCHASING	
A	2/6/02	MG	PRELIMINARY REVIEW	FOR APPROVAL	

CalPERS - TREE

PRELIMINARY DESIGN - EMBED PLAN AT LEVEL 1

ENG'R: SWMB
CONT'R:

ADI / ANGLE DETAILING, INC.
ADI JOB# 2001-143

COLUMBIA WIRE & IRON WORKS
5555 N. Channel Portland, Ore. 97217
www.cwil.com/503-286-6600

DRAWN BY:	CHKD BY:	JOB NO.	DWG. NO.
MIKE GILL	MIKE GILL	69-001001	PD-01

J:\2001-143\ADI_SUBMITTALS_--RECORD--\DRAWING-SUBMITTALS\2002-02-08\PD-01.DWG 8/5/02 11:04am SOLARIS melissa